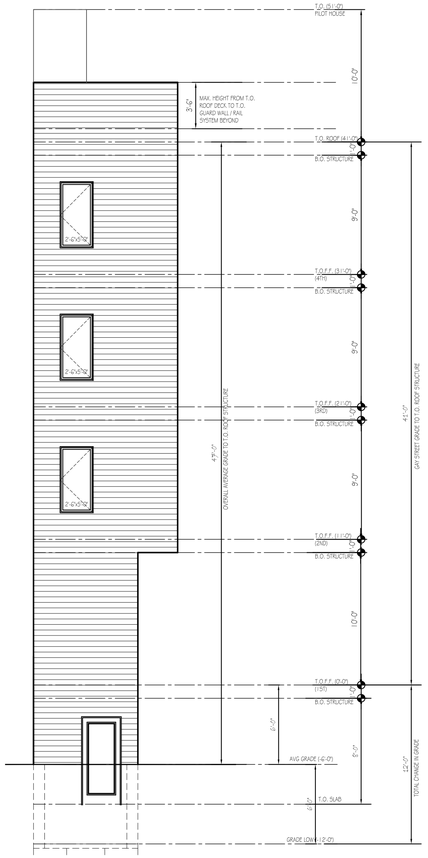

3 Z-2 REAR ELEV.
SCALE: 3/16"=1'-0"

2 Z-2 SIDE ELEV.
SCALE: 3/16"=1'-0"

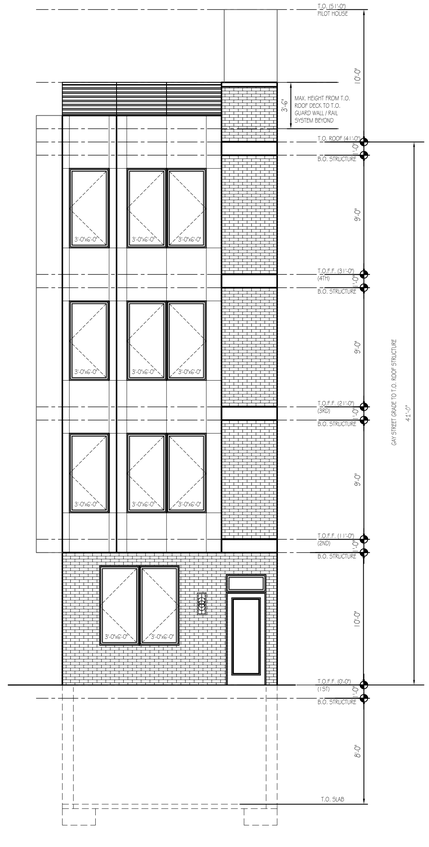

1 Z-2 FRONT ELEV.
SCALE: 3/16"=1'-0"

KCA DESIGN ASSOCIATES
6525 TULIP STREET
PHILADELPHIA, PA 19135
(t) 215-833-9256 (e) hakang77@gmail.com

Nicholas Alun Coulter, AIA, NCARB
Registered Architect
State of Pennsylvania - License # RA405359

PROJECT
PROPOSED SINGLE FAMILY RESIDENCE
283 GAY STREET
PHILADELPHIA, PENNSYLVANIA

DWG. TITLE
ZONING PLAN & ELEVATIONS

REVISIONS:

DRAWN BY: LD
CHECKED BY: HK
DATE: 08/1/2017
SCALE: AS NOTED

JOB No: 283 GAY ST
FILE: 283 GAY ST

Z-2