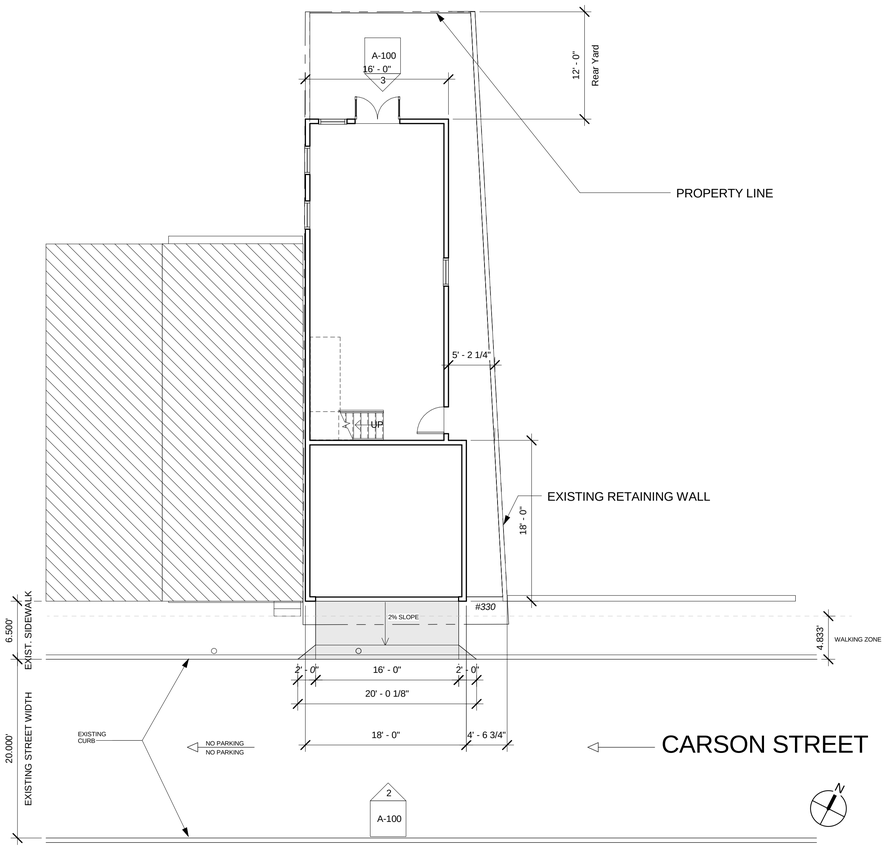

1 First Floor Plan
1/8" = 1'-0"

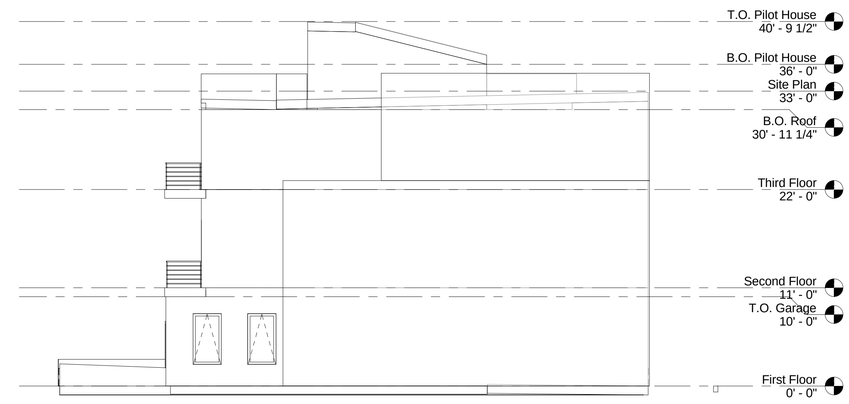

4 West Elevation
1/8" = 1'-0"

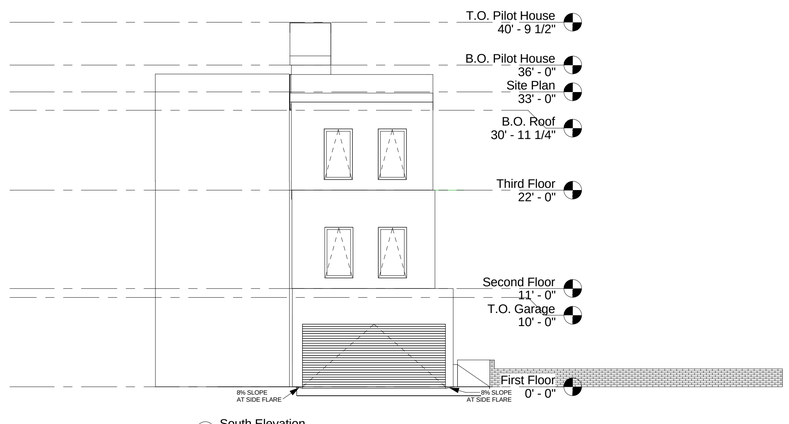

2 South Elevation..
1/8" = 1'-0"

3 North Elevation.
1/8" = 1'-0"

phenomenArch
Architecture Interiors Furniture

754 S. 18th St
Philadelphia, PA 19146

(617) 407-8415
www.phenomenArch.com

SEAL

No.	Description	Date

Boathouse Row Investments, LLC

Philadelphia, PA 19128

Plans & Elevations

Project number	2017.01
Date	4/18/2017
Drawn by	HB
Checked by	SLA

A-100

Scale	1/8" = 1'-0"

5/23/2017 10:29:03 PM